EVACUATION PLAN
BASEMENT FLOOR

Exit Route

FA — Fire Alarm

FE — Fire Extinguisher

Area of Refuge

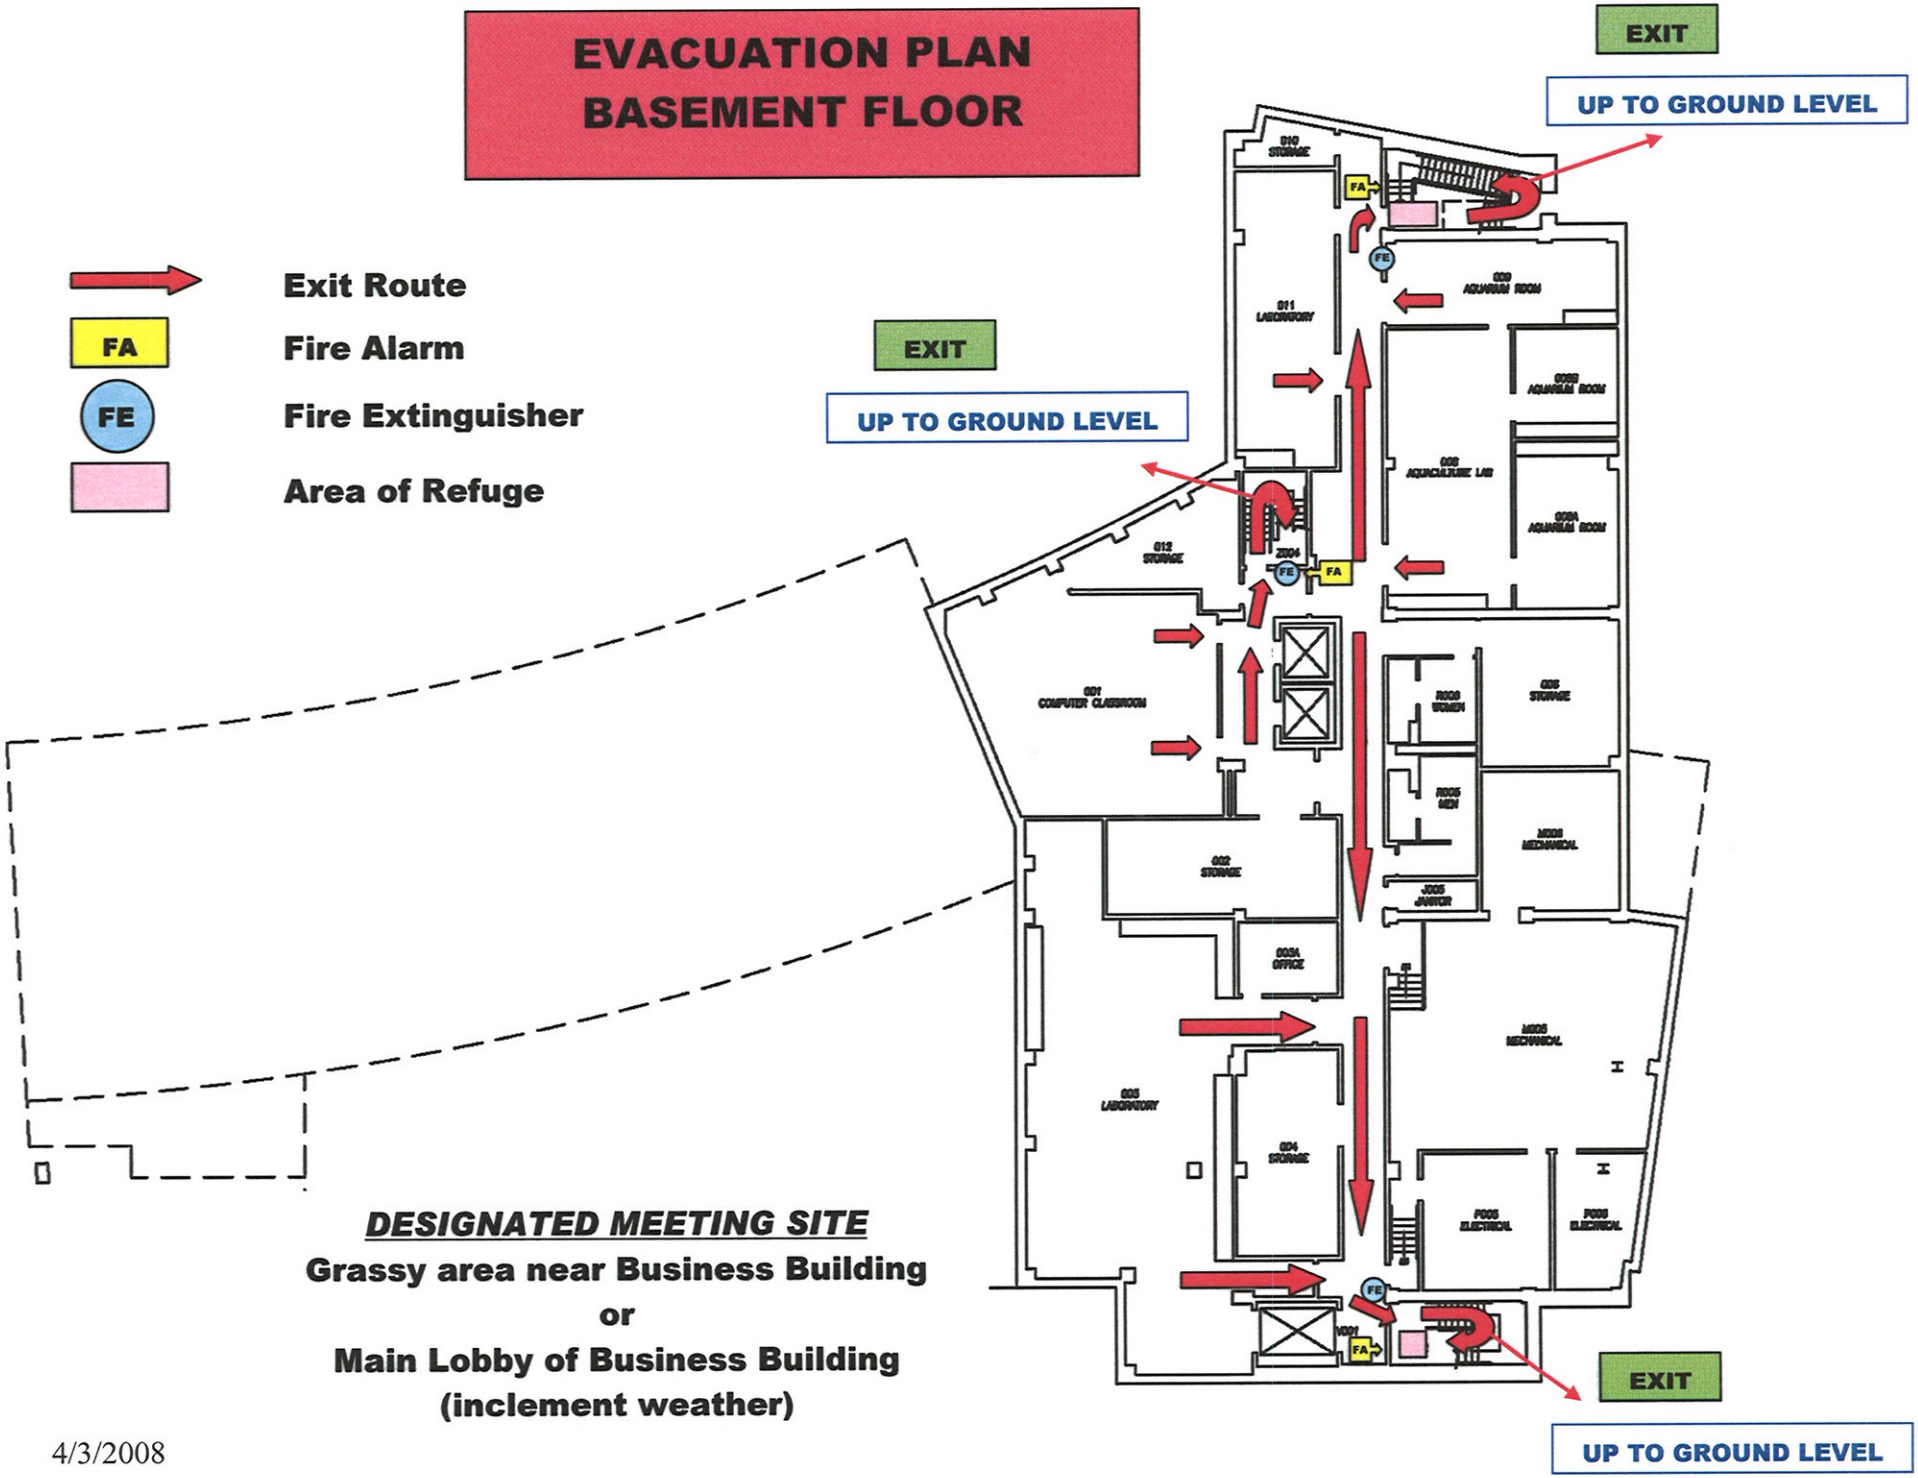

DESIGNATED MEETING SITE

Grassy area near Business Building

or

Main Lobby of Business Building

(inclement weather)

4/3/2008